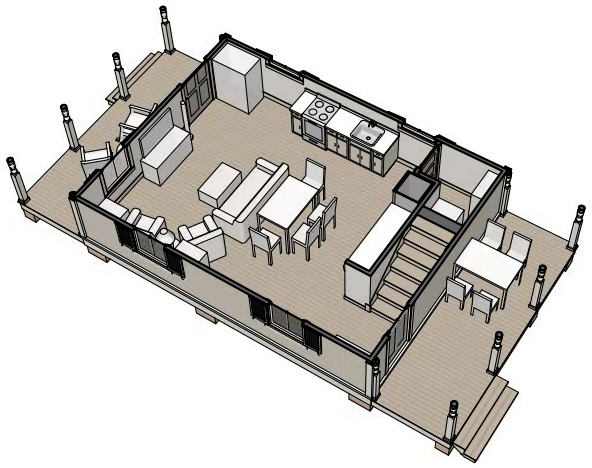

① FIRST FLOOR
PLAN PERSPECTIVE

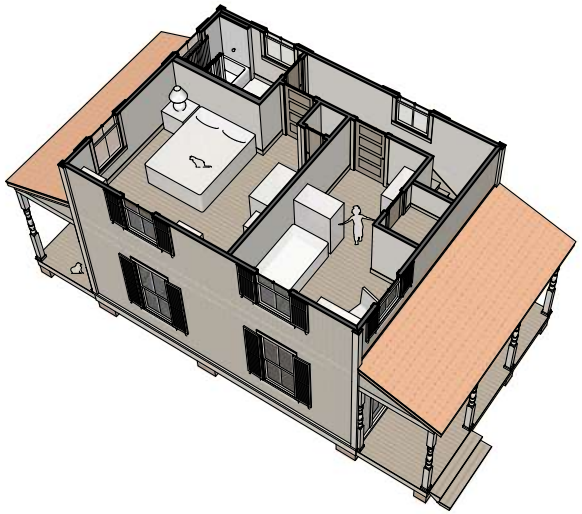

② SECOND FLOOR
PLAN PERSPECTIVE

③ FRONT OF THE HOUSE
MAIN PERSPECTIVE

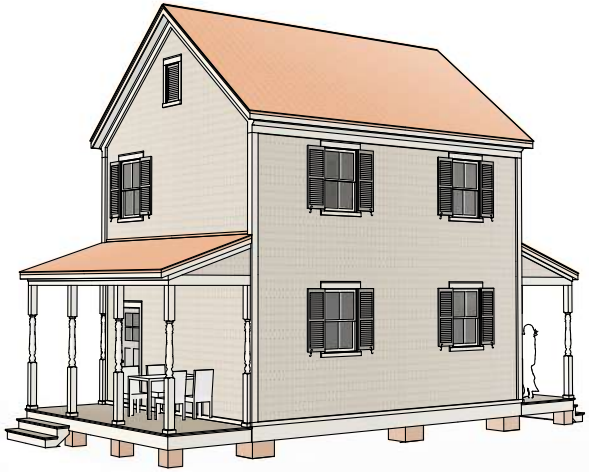

④ BACK OF THE HOUSE
REAR PERSPECTIVE

© ATTRIBUTION SHARE-ALIKE BY JAY OSBORNE. THESE DRAWINGS ARE FOR INFORMATIONAL PURPOSES ONLY. THIS DESIGN AND RELATED DOCUMENTS ARE PROVIDED 'AS IS' WITH NO GUARANTEES OR WARRANTIES, EXPRESS OR IMPLIED. FREEFARMHOUSE & JAY OSBORNE DISCLAIM LIABILITY FOR ANY DAMAGES THAT MAY RESULT FROM USING THIS WORK.

FreeFarmhouse

OPEN-SOURCE ARCHITECTURAL DRAWINGS
You may share, copy, and customize these blueprints.
License: www.CreativeCommons.org/licenses/BY-SA/4.0
Some rights reserved. No promises or guarantees given.
More designs available at www.FreeFarmhouse.com

A DESIGN BY JAY OSBORNE

**OREGON FARMHOUSE**

50 STARTER FARMHOUSES

**1** **2025-01-18** FIRST DRAFT, FORMAT TEST

+ SEE PAGE XX FOR HISTORY & CREDITS.

© ATTRIBUTION SHARE-ALIKE BY JAY OSBORNE. THESE DRAWINGS ARE FOR INFORMATIONAL PURPOSES ONLY. THIS DESIGN AND RELATED DOCUMENTS ARE PROVIDED 'AS IS' WITH NO GUARANTEES OR WARRANTIES, EXPRESS OR IMPLIED. FREEFARMHOUSE & JAY OSBORNE DISCLAIM LIABILITY FOR ANY DAMAGES THAT MAY RESULT FROM USING THIS WORK.

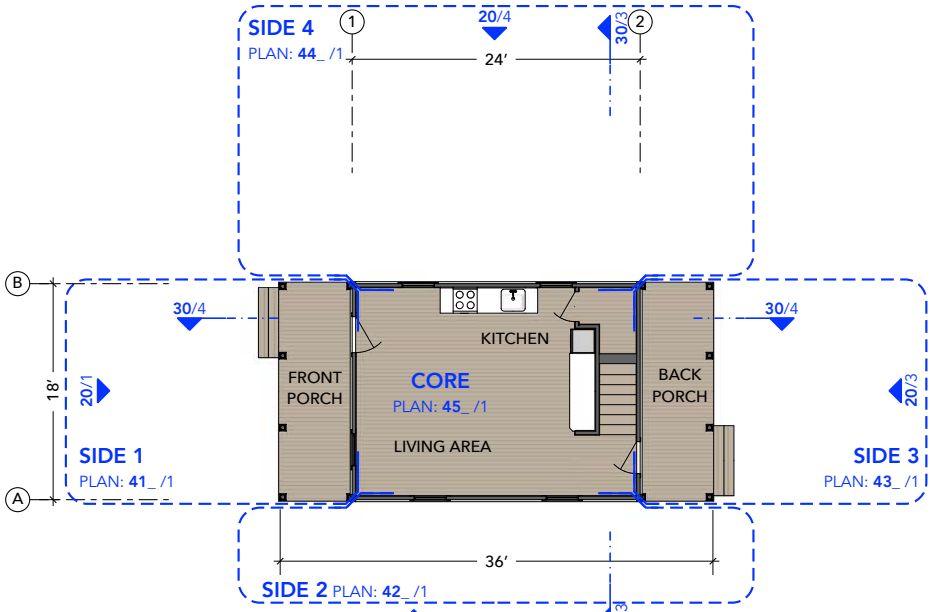


## 1 1ST FLOOR PLAN

SCALE: 1/16" = 1'-0"

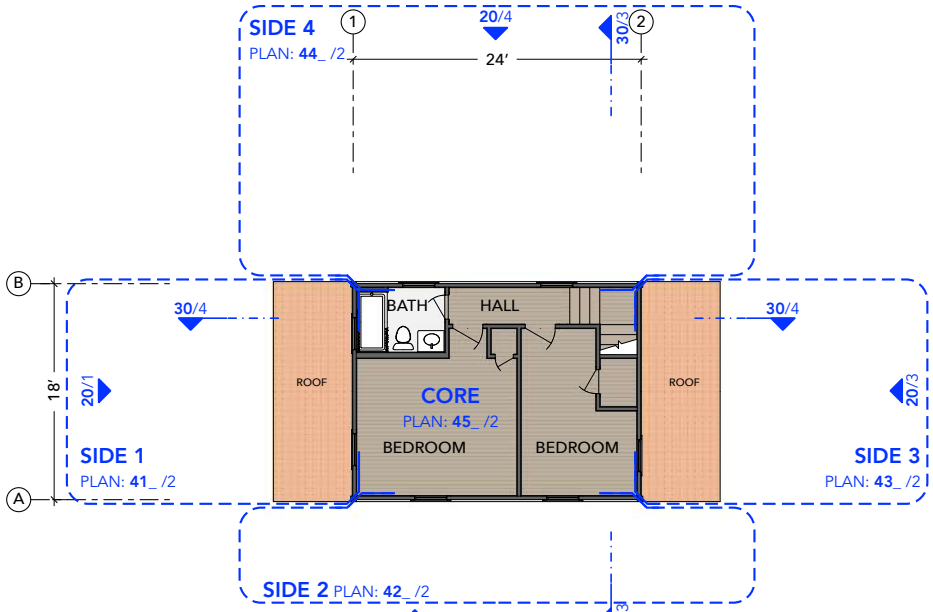


## 2 2ND FLOOR PLAN

SCALE: 1/16" = 1'-0"

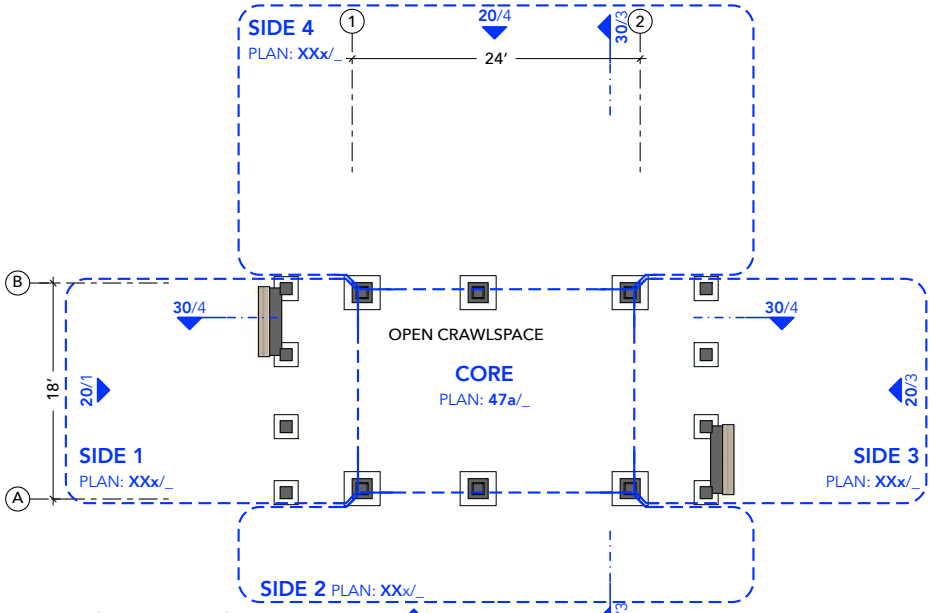


## 3 FOUNDATION PLAN

SCALE: 1/16" = 1'-0"

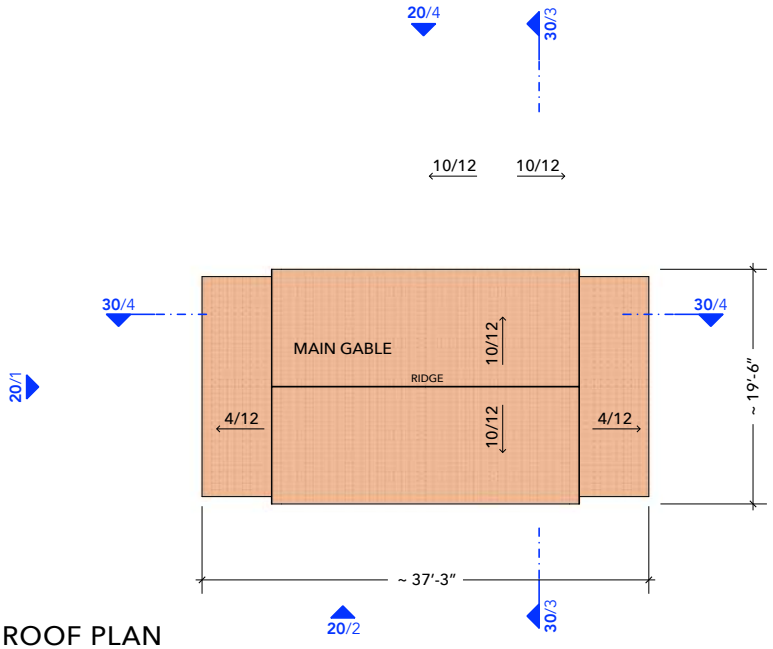


## 4 ROOF PLAN

SCALE: 1/16" = 1'-0"

OPEN-SOURCE ARCHITECTURAL DRAWINGS
You may share, copy, and customize these blueprints.
License: www.CreativeCommons.org/licenses/BY-SA/4.0
Some rights reserved. No promises or guarantees given.
More designs available at www.FreeFarmhouse.com

© ATTRIBUTION SHARE-ALIKE BY JAY OSBORNE. THESE DRAWINGS ARE FOR INFORMATIONAL PURPOSES ONLY. THIS DESIGN AND RELATED DOCUMENTS ARE PROVIDED 'AS IS' WITH NO GUARANTEES OR WARRANTIES, EXPRESS OR IMPLIED. FREEFARMHOUSE & JAY OSBORNE DISCLAIM LIABILITY FOR ANY DAMAGES THAT MAY RESULT FROM USING THIS WORK.

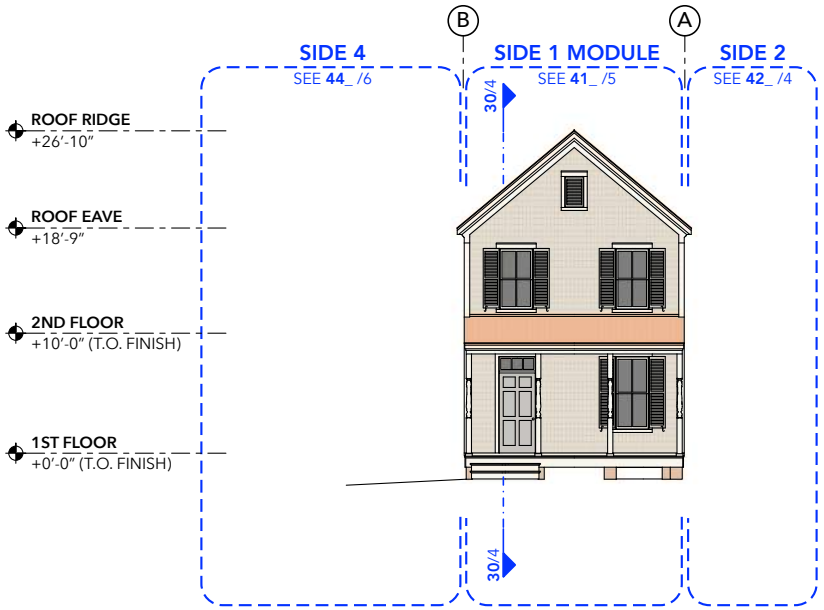


## 1 SIDE 1 ELEVATION

SCALE: 1/16" = 1'-0"

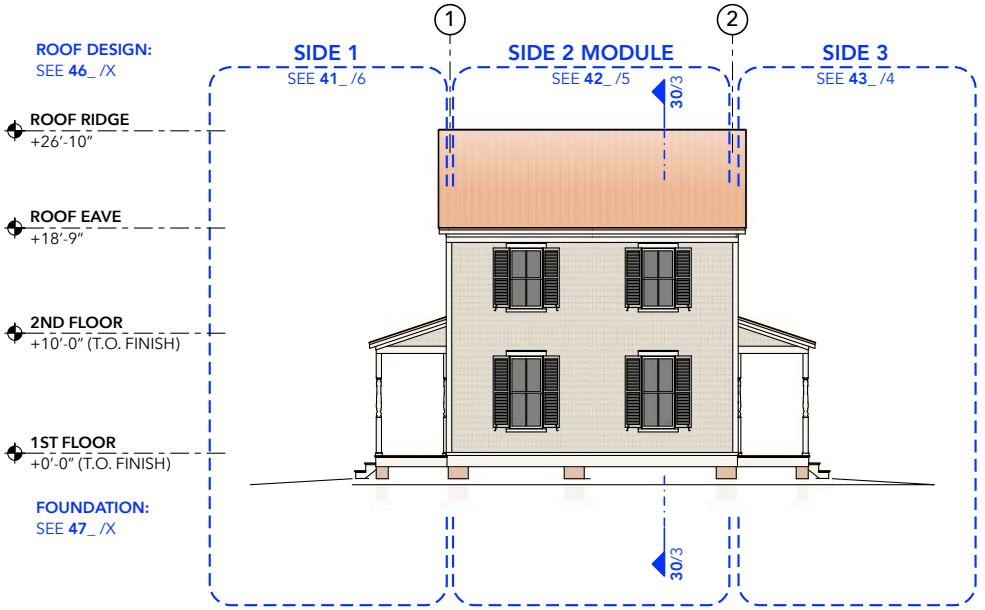


## 2 SIDE 2 ELEVATION

SCALE: 1/16" = 1'-0"

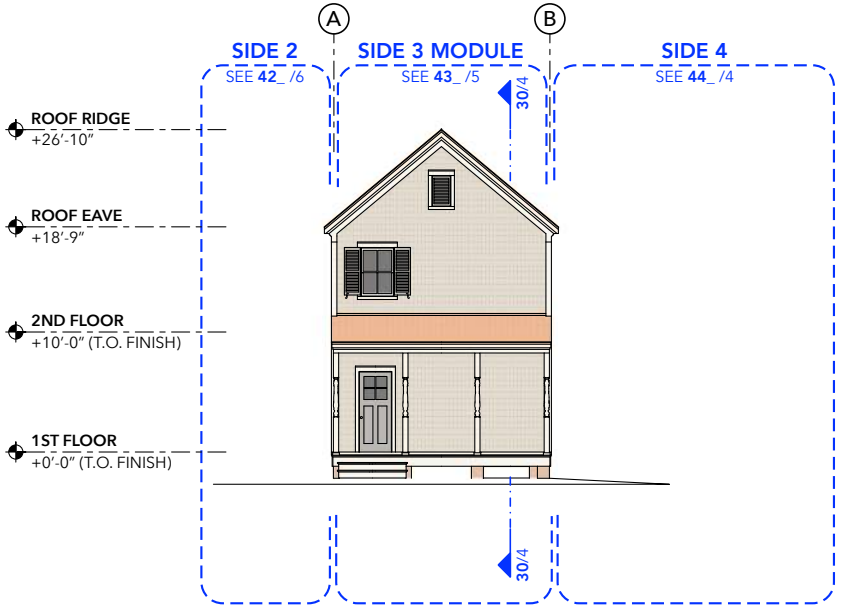


## 3 SIDE 3 ELEVATION

SCALE: 1/16" = 1'-0"

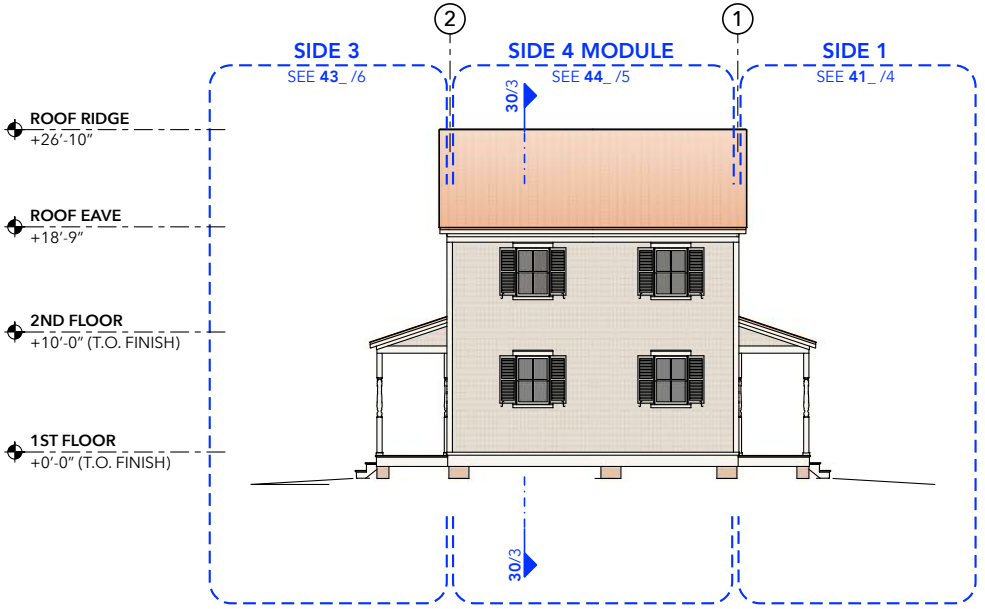


## 4 SIDE 4 ELEVATION

SCALE: 1/16" = 1'-0"

FreeFarmhouse

OPEN-SOURCE ARCHITECTURAL DRAWINGS
You may share, copy, and customize these blueprints.
License: www.CreativeCommons.org/licenses/BY-SA/4.0
Some rights reserved. No promises or guarantees given.
More designs available at www.FreeFarmhouse.com

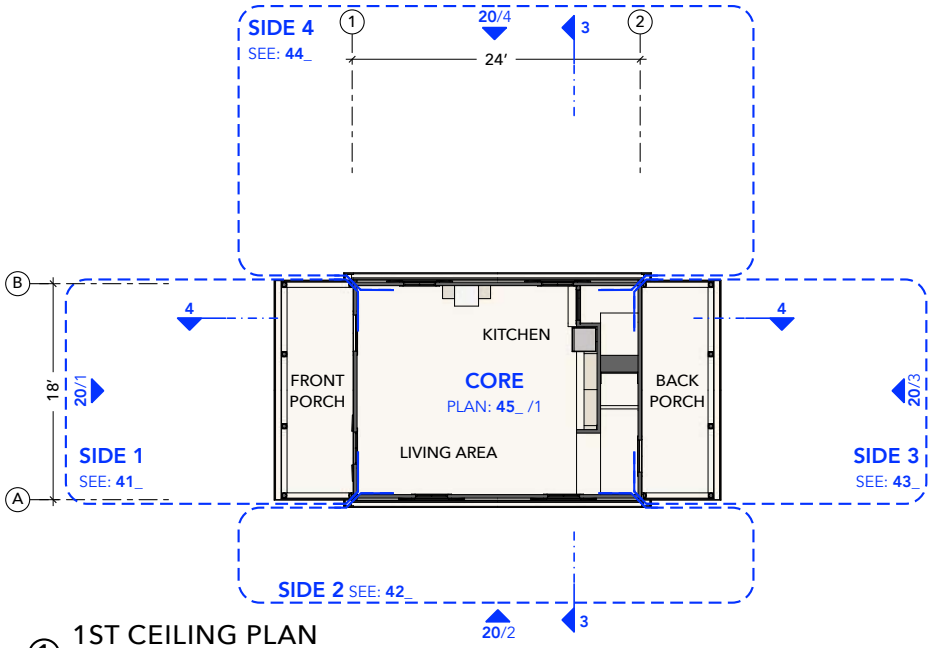


## 1 1ST CEILING PLAN

SCALE: 1/16" = 1'-0" (FOR ELECTRICAL, SEE INDIVIDUAL MODULE PAGES)

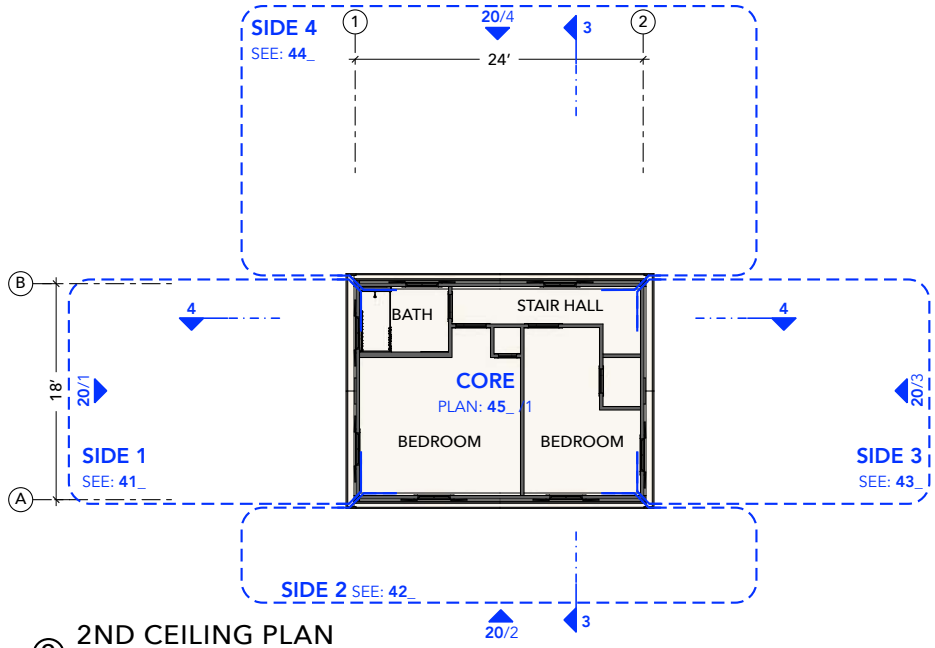


## 2 2ND CEILING PLAN

SCALE: 1/16" = 1'-0" (FOR ELECTRICAL, SEE INDIVIDUAL MODULE PAGES)

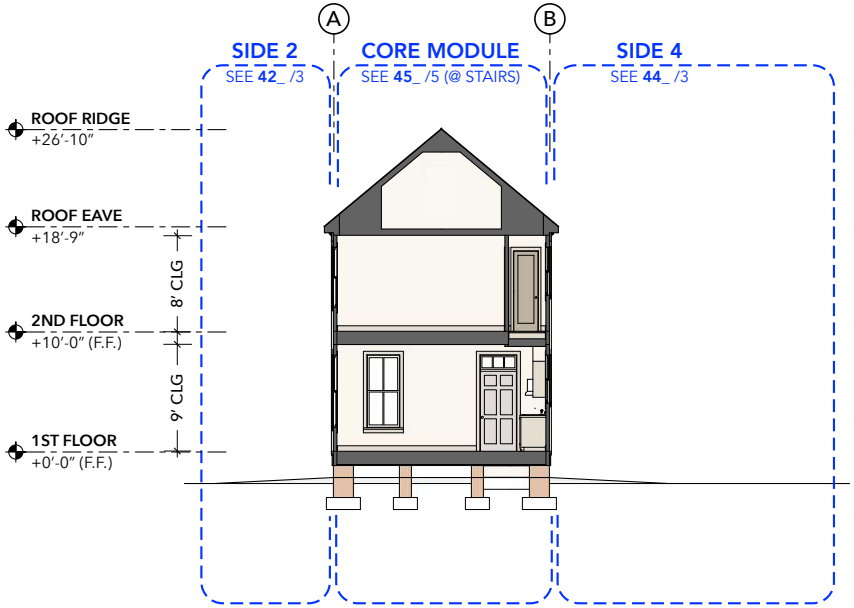


## 3 TRANSVERSE SECTION

SCALE: 1/16" = 1'-0"

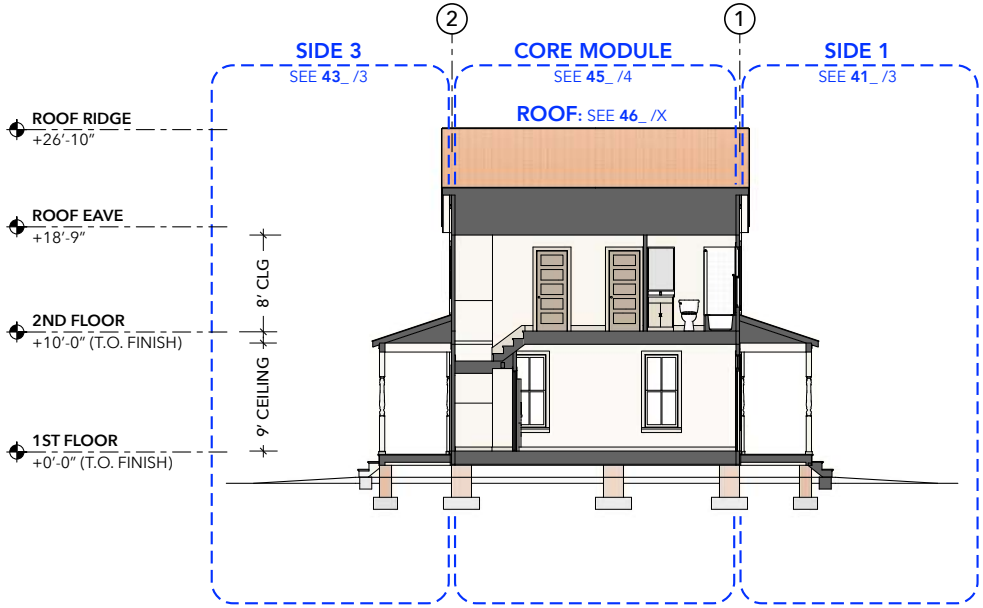


## 4 LONGITUDINAL SECTION

SCALE: 1/16" = 1'-0"

© ATTRIBUTION SHARE-ALIKE BY JAY OSBORNE. THESE DRAWINGS ARE FOR INFORMATIONAL PURPOSES ONLY. THIS DESIGN AND RELATED DOCUMENTS ARE PROVIDED 'AS IS' WITH NO GUARANTEES OR WARRANTIES, EXPRESS OR IMPLIED. FREEFARMHOUSE & JAY OSBORNE DISCLAIM LIABILITY FOR ANY DAMAGES THAT MAY RESULT FROM USING THIS WORK.

FreeFarmhouse

OPEN-SOURCE ARCHITECTURAL DRAWINGS
You may share, copy, and customize these blueprints.
License: www.CreativeCommons.org/licenses/BY-SA/4.0
Some rights reserved. No promises or guarantees given.
More designs available at www.FreeFarmhouse.com

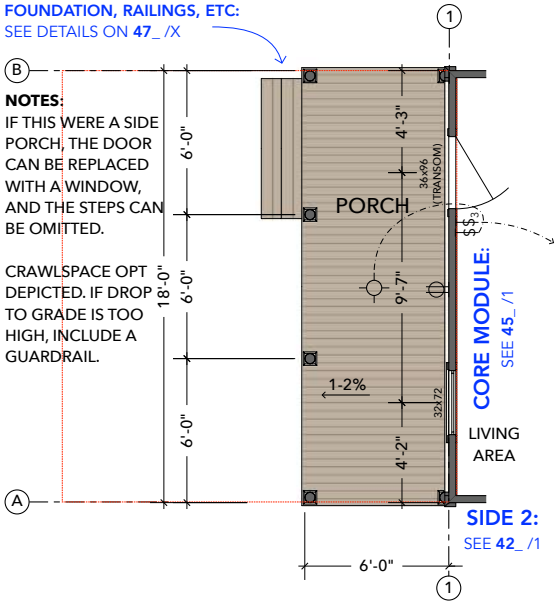


## 1 FLOOR 1 PLAN MODULE 1B

SCALE: 1/8" = 1'-0" OVERALL PLAN: SEE **10**/1

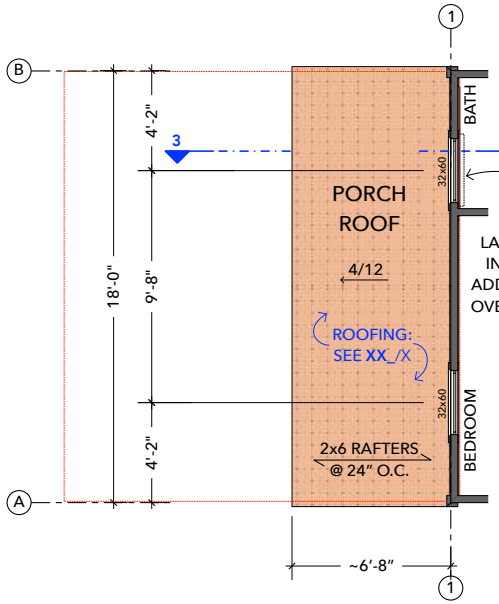


## 2 FLOOR 2 PLAN MODULE 1B

SCALE: 1/8" = 1'-0" OVERALL PLAN: SEE **10**/2

**NOTE:** LARGE WINDOW IN BATHROOM: ADD CURTAIN ROD OVER LOWER SASH

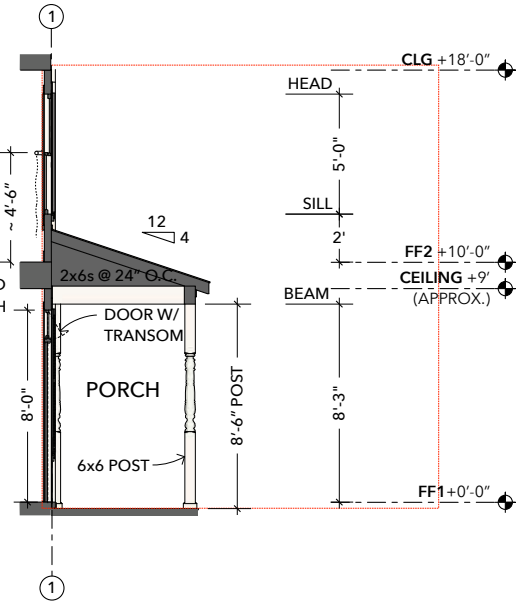


## 3 SECTION MODULE 1B

SCALE: 1/8" = 1'-0"

### *LEGEND*

*FIXTURES*
*FINISHES*
*DOORS*
*WINDOWS*

***LINKS TO INCLUDE***
*(AS NOTES?)*

*SIDING*
*ROOFING*
*FOUNDATION FINISH*

*SHUTTERS*
*COLUMNS*

*INTERIOR FINISHES*
*EXTERIOR FINISHES*

*DETAIL WALL SECTIONS*

*WINDOW SCHEDULE*
*DOOR SCHEDULE*
*KITCHEN FIXTURES*
*BATHROOM FIXTURES*
*WOODSTOVE*

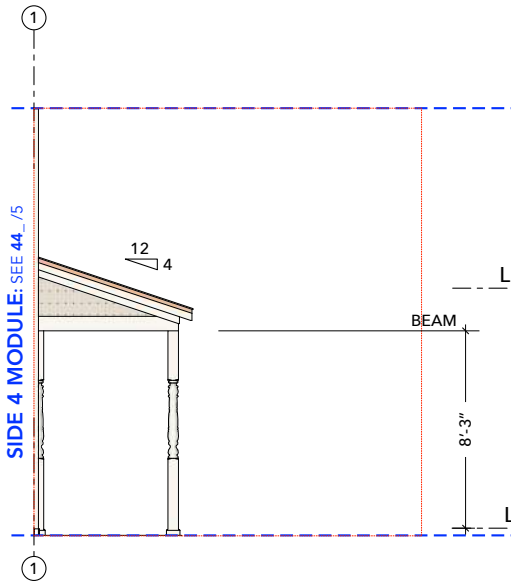


## 4 SIDE 4 ELEVATION MODULE 1B

SCALE: 1/8" = 1'-0"

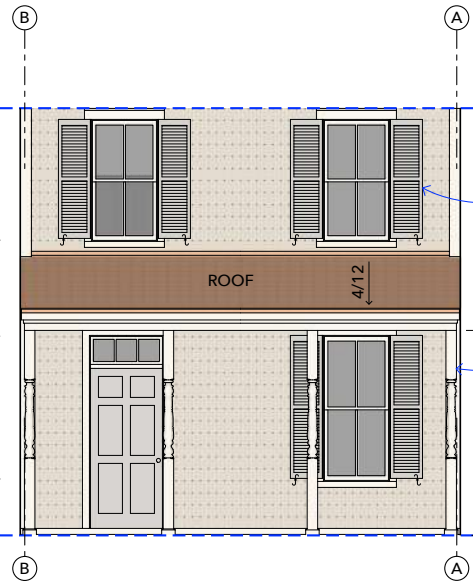


## 5 SIDE 1 ELEVATION MODULE 1B

SCALE: 1/8" = 1'-0"

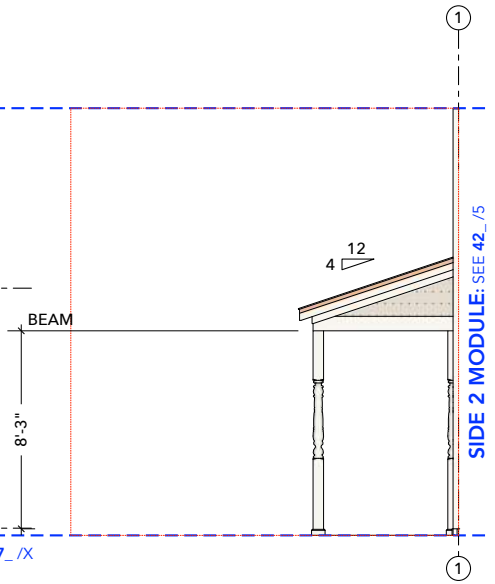


## 6 SIDE 2 ELEVATION MODULE 1B

SCALE: 1/8" = 1'-0"

© ATTRIBUTION SHARE-ALIKE BY JAY OSBORNE. THESE DRAWINGS ARE FOR INFORMATIONAL PURPOSES ONLY. THIS DESIGN AND RELATED DOCUMENTS ARE PROVIDED "AS IS" WITH NO GUARANTEES OR WARRANTIES, EXPRESS OR IMPLIED. FREEFARMHOUSE & JAY OSBORNE DISCLAIM LIABILITY FOR ANY DAMAGES THAT MAY RESULT FROM USING THIS WORK.

FreeFarmhouse

OPEN-SOURCE ARCHITECTURAL DRAWINGS
You may share, copy, and customize these blueprints.
License: www.CreativeCommons.org/licenses/BY-SA/4.0
Some rights reserved. No promises or guarantees given.
More designs available at www.FreeFarmhouse.com

MODULE DESIGN BY JAY OSBORNE

# MODULE 1B: FULL-WIDTH PORCH

THOUSAND FARMHOUSE PROJECT

**1** **2025-01-18** FIRST DRAFT, FORMAT TEST

+ SEE PAGE XX FOR HISTORY & CREDITS.

**SIDE 1: OPTION B**
FULL-WIDTH PORCH

**41b**

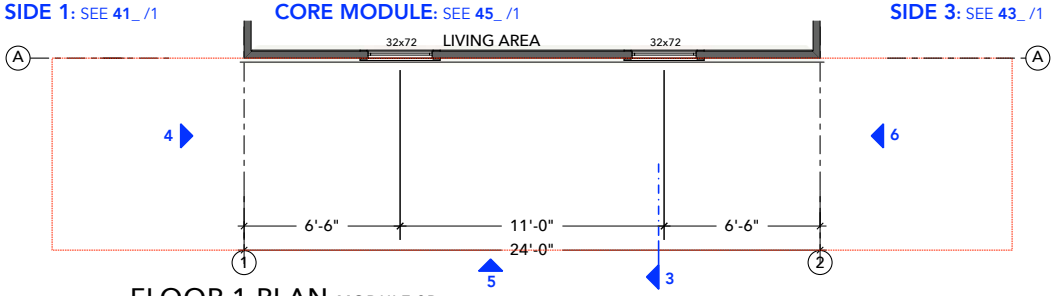


## 1 FLOOR 1 PLAN MODULE 2B

SCALE: 1/8" = 1'-0"

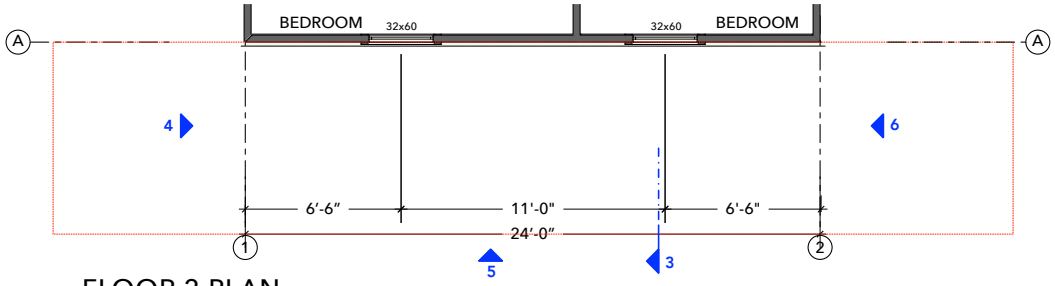


## 2 FLOOR 2 PLAN MODULE 2B

SCALE: 1/8" = 1'-0"

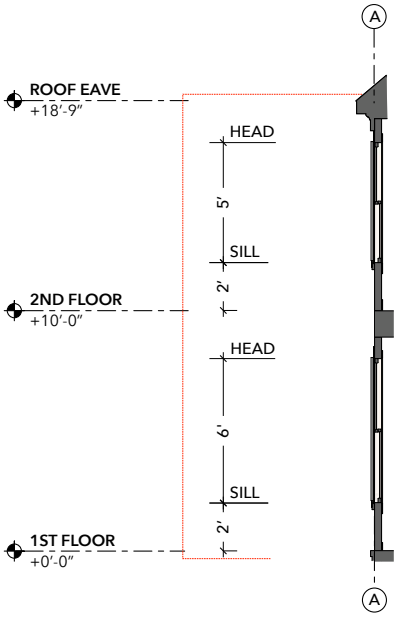


## 3 SECTION MODULE 2B

SCALE: 1/8" = 1'-0"

### LEGEND

*FIXTURES*
*FINISHES*
*DOORS*
*WINDOWS*

***LINKS TO INCLUDE***
*(AS NOTES?)*

*SIDING*
*ROOFING*
*FOUNDATION FINISH*

*SHUTTERS*
*COLUMNS*

*INTERIOR FINISHES*
*EXTERIOR FINISHES*

*DETAIL WALL SECTIONS*

*WINDOW SCHEDULE*
*DOOR SCHEDULE*
*KITCHEN FIXTURES*
*BATHROOM FIXTURES*
*WOODSTOVE*

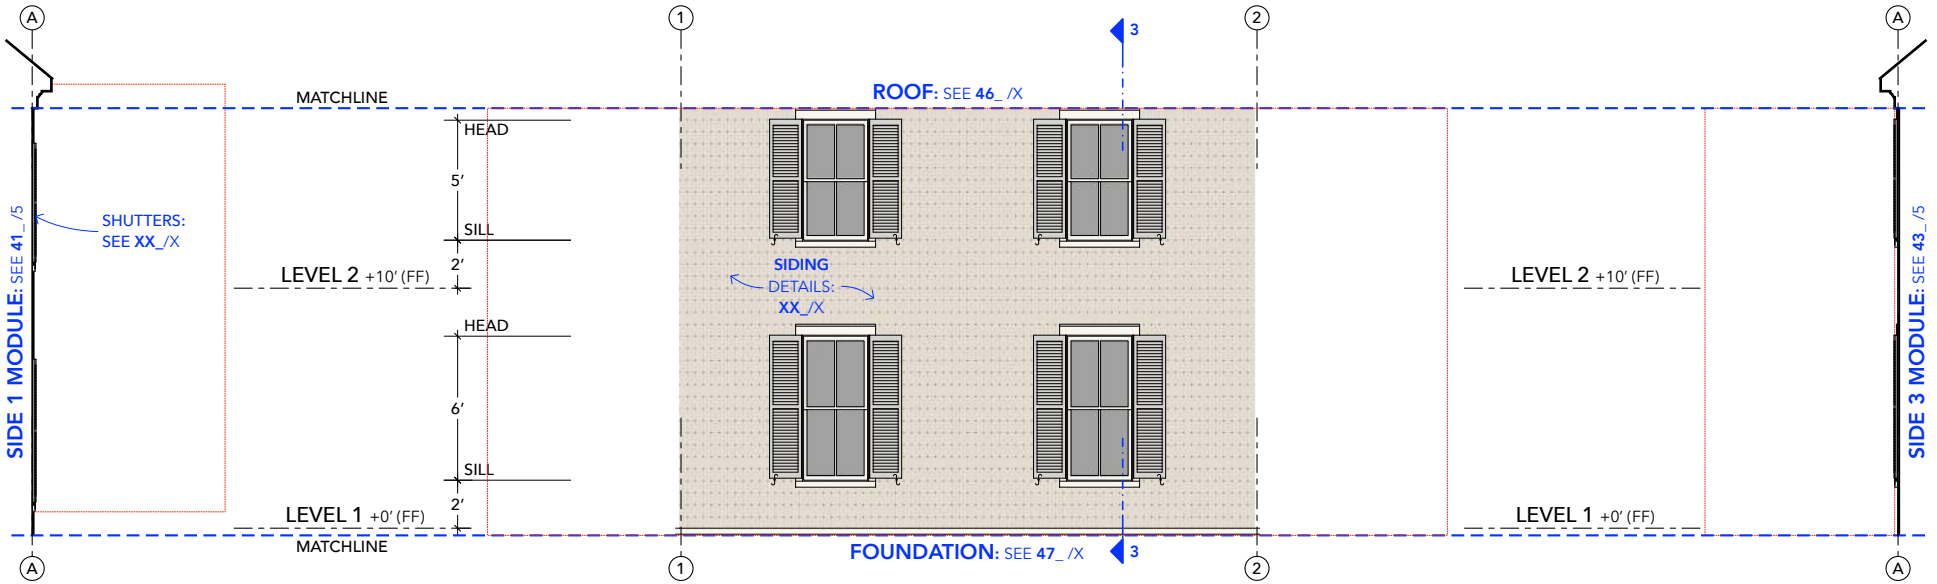


## 4 SIDE 1 ELEVATION MODULE 2B

SCALE: 1/8" = 1'-0"

## 5 SIDE 2 ELEVATION MODULE 2B

SCALE: 1/8" = 1'-0"

## 6 SIDE 3 ELEVATION MODULE 2B

SCALE: 1/8" = 1'-0"

© ATTRIBUTION SHARE-ALIKE BY JAY OSBORNE. THESE DRAWINGS ARE FOR INFORMATIONAL PURPOSES ONLY. THIS DESIGN AND RELATED DOCUMENTS ARE PROVIDED 'AS IS' WITH NO GUARANTEES OR WARRANTIES, EXPRESS OR IMPLIED. FREEFARMHOUSE & JAY OSBORNE DISCLAIM LIABILITY FOR ANY DAMAGES THAT MAY RESULT FROM USING THIS WORK.

FreeFarmhouse

OPEN-SOURCE ARCHITECTURAL DRAWINGS
You may share, copy, and customize these blueprints.
License: www.CreativeCommons.org/licenses/BY-SA/4.0
Some rights reserved. No promises or guarantees given.
More designs available at www.FreeFarmhouse.com

MODULE DESIGN BY JAY OSBORNE

# MODULE 2B: WINDOWS (NO DOOR)

THOUSAND FARMHOUSE PROJECT

**1** **2025-01-18** FIRST DRAFT, FORMAT TEST

+ SEE PAGE XX FOR HISTORY & CREDITS.

**SIDE 2: OPTION B**
WINDOWS (NO DOOR)

**42b**

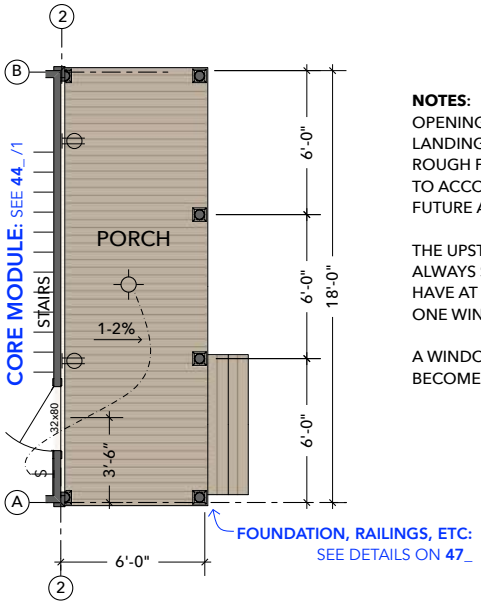


**NOTES:**
OPENING AT STAIR LANDING CAN BE ROUGH FRAMED TO ACCOMMODATE FUTURE ADDITIONS.

THE UPSTAIRS HALL ALWAYS SHOULD HAVE AT LEAST ONE WINDOW.

A WINDOW MIGHT BECOME A DOOR.

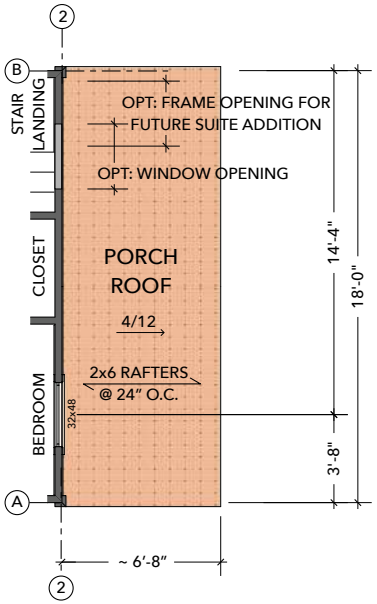


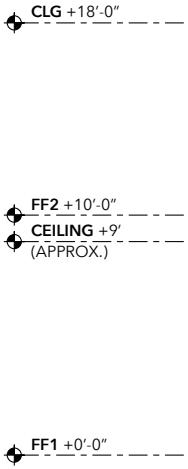


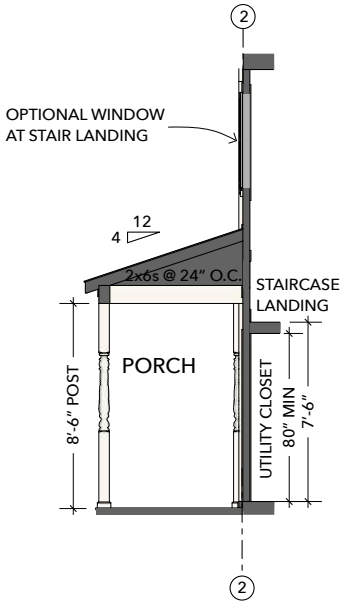


## LEGEND

*FIXTURES*
*FINISHES*
*DOORS*
*WINDOWS*

***LINKS TO INCLUDE***
*(AS NOTES?)*

*SIDING*
*ROOFING*
*FOUNDATION FINISH*

*SHUTTERS*
*COLUMNS*

*INTERIOR FINISHES*
*EXTERIOR FINISHES*

*DETAIL WALL SECTIONS*

*WINDOW SCHEDULE*
*DOOR SCHEDULE*
*KITCHEN FIXTURES*
*BATHROOM FIXTURES*
*WOODSTOVE*

## ① FLOOR 1 PLAN MODULE 3B
SCALE: 1/8" = 1'-0"

## ② FLOOR 2 PLAN MODULE 3B
SCALE: 1/8" = 1'-0"

## ③ SECTION MODULE 3B
SCALE: 1/8" = 1'-0"

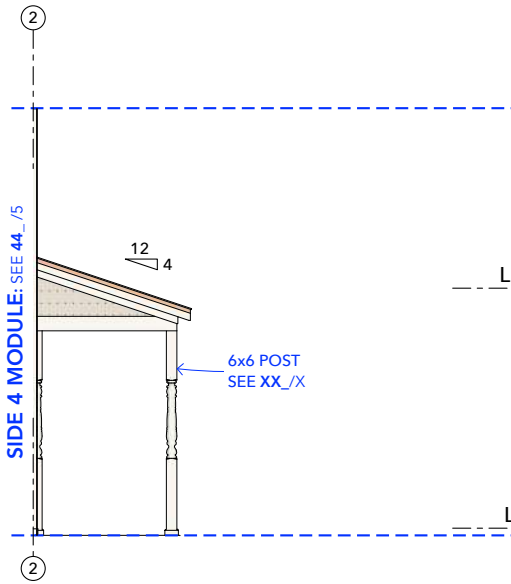


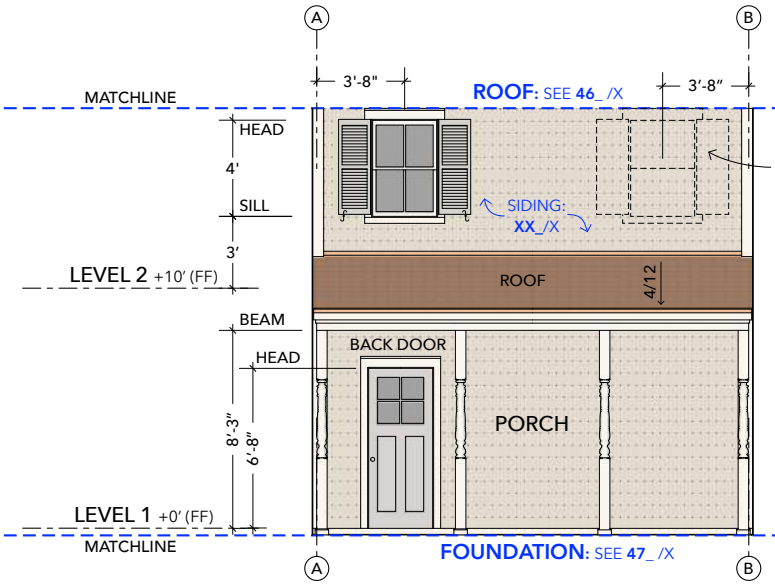


OPTIONAL WINDOW @ STAIRS
**NOTE:** HIGHLY RECOMMENDED IF NO OTHER HALL WINDOWS.

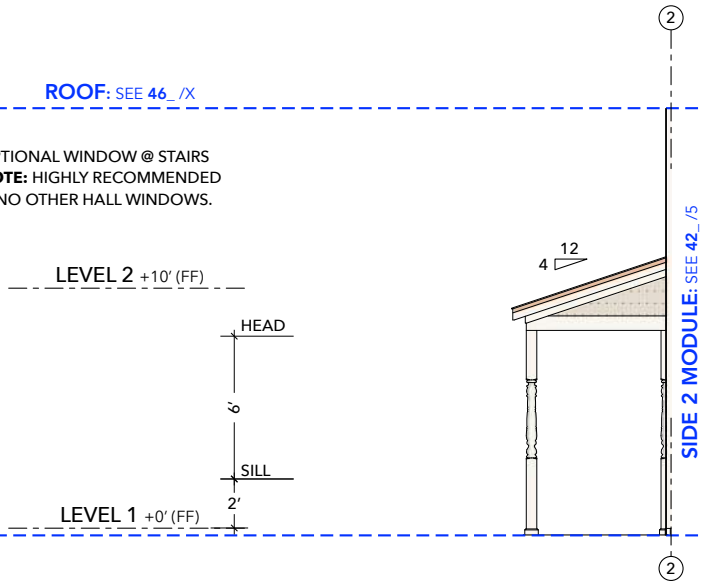


## ④ SIDE 2 ELEVATION MODULE 3B
SCALE: 1/8" = 1'-0"

## ⑤ SIDE 3 ELEVATION MODULE 3B
SCALE: 1/8" = 1'-0"

## ⑥ SIDE 4 ELEVATION MODULE 3B
SCALE: 1/8" = 1'-0"

© ATTRIBUTION SHARE-ALIKE BY JAY OSBORNE. THESE DRAWINGS ARE FOR INFORMATIONAL PURPOSES ONLY. THIS DESIGN AND RELATED DOCUMENTS ARE PROVIDED 'AS IS' WITH NO GUARANTEES OR WARRANTIES, EXPRESS OR IMPLIED. FREEFARMHOUSE & JAY OSBORNE DISCLAIM LIABILITY FOR ANY DAMAGES THAT MAY RESULT FROM USING THIS WORK.

FreeFarmhouse

OPEN-SOURCE ARCHITECTURAL DRAWINGS
You may share, copy, and customize these blueprints.
License: www.CreativeCommons.org/licenses/BY-SA/4.0
Some rights reserved. No promises or guarantees given.
More designs available at www.FreeFarmhouse.com

MODULE DESIGN BY JAY OSBORNE

# MODULE 3B: INFORMAL PORCH

THOUSAND FARMHOUSE PROJECT

**1** **2025-01-18** FIRST DRAFT, FORMAT TEST

+ SEE PAGE XX FOR HISTORY & CREDITS.

**SIDE 3: MODULE B**
INFORMAL PORCH

**43b**

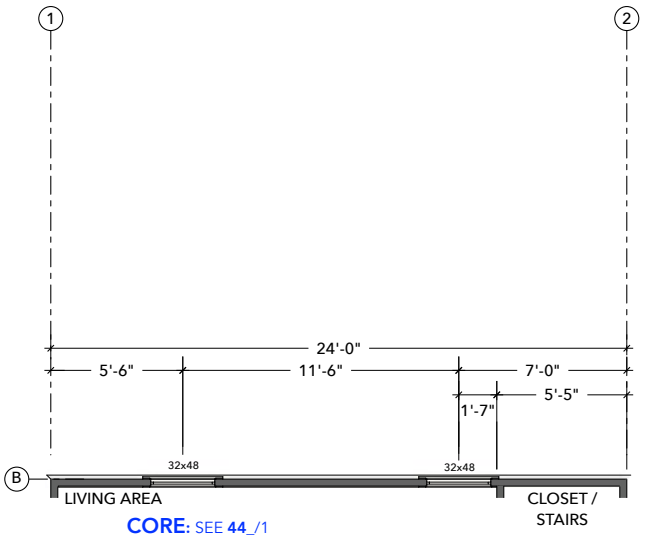


## 1 FLOOR 1 PLAN MODULE 4B

SCALE: 1/8" = 1'-0"

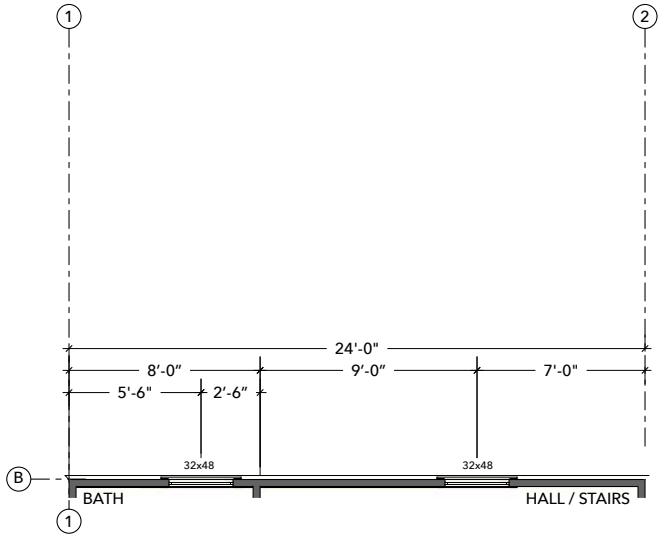


## 2 FLOOR 2 PLAN MODULE 4B

SCALE: 1/8" = 1'-0"

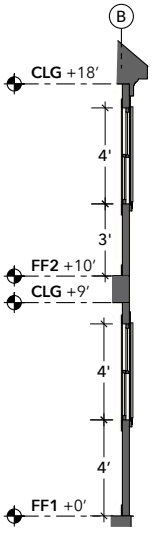


## 3 SECTION MODULE 4B

SCALE: 1/8" = 1'-0"

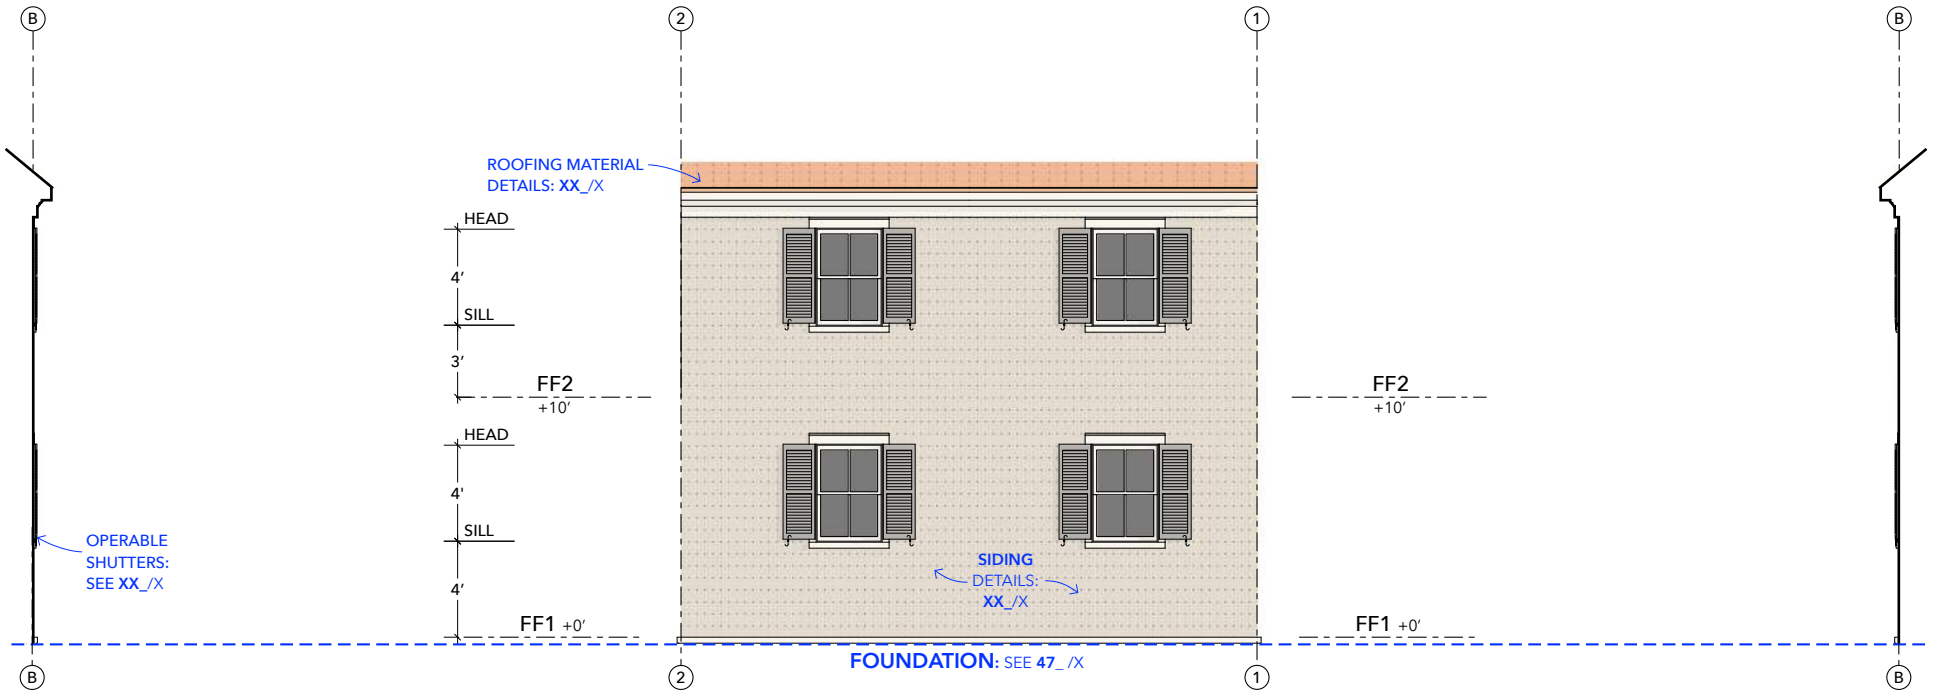


## 4 SIDE 3 ELEVATION MODULE 4B

SCALE: 1/8" = 1'-0"

## 5 SIDE 4 ELEVATION MODULE 4B

SCALE: 1/8" = 1'-0"

## 6 SIDE 1 ELEVATION MODULE 4B

SCALE: 1/8" = 1'-0"

© ATTRIBUTION SHARE-ALIKE BY JAY OSBORNE. THESE DRAWINGS ARE FOR INFORMATIONAL PURPOSES ONLY. THIS DESIGN AND RELATED DOCUMENTS ARE PROVIDED "AS IS" WITH NO GUARANTEES OR WARRANTIES, EXPRESS OR IMPLIED. FREEFARMHOUSE & JAY OSBORNE DISCLAIM LIABILITY FOR ANY DAMAGES THAT MAY RESULT FROM USING THIS WORK.

FreeFarmhouse

OPEN-SOURCE ARCHITECTURAL DRAWINGS
You may share, copy, and customize these blueprints.
License: www.CreativeCommons.org/licenses/BY-SA/4.0
Some rights reserved. No promises or guarantees given.
More designs available at www.FreeFarmhouse.com

MODULE DESIGN BY JAY OSBORNE

# MODULE 4B: SMALL WINDOWS ONLY

THOUSAND FARMHOUSE PROJECT

**1** **2025-01-18** FIRST DRAFT, FORMAT TEST

+ SEE PAGE XX FOR HISTORY & CREDITS.

**SIDE 4: OPTION B**
SMALL WINDOWS ONLY

**44b**

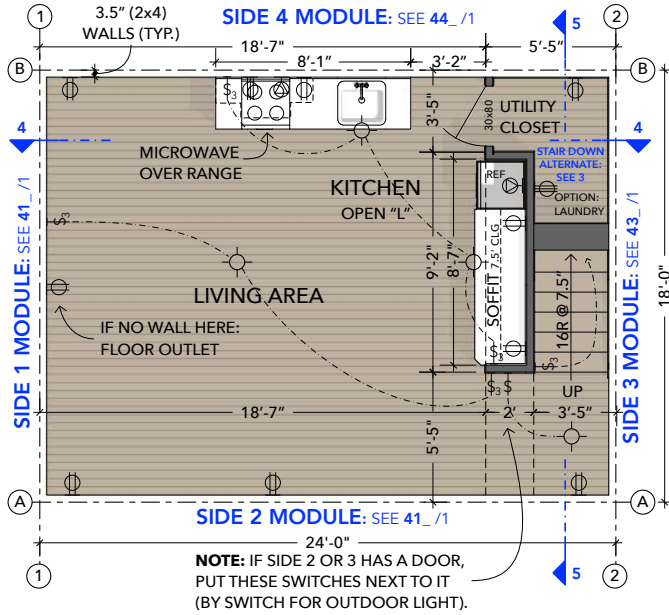


## 1 FLOOR 1 PLAN MODULE 5B

SCALE: 1/8" = 1'-0" OVERALL PLAN: SEE **10**/1

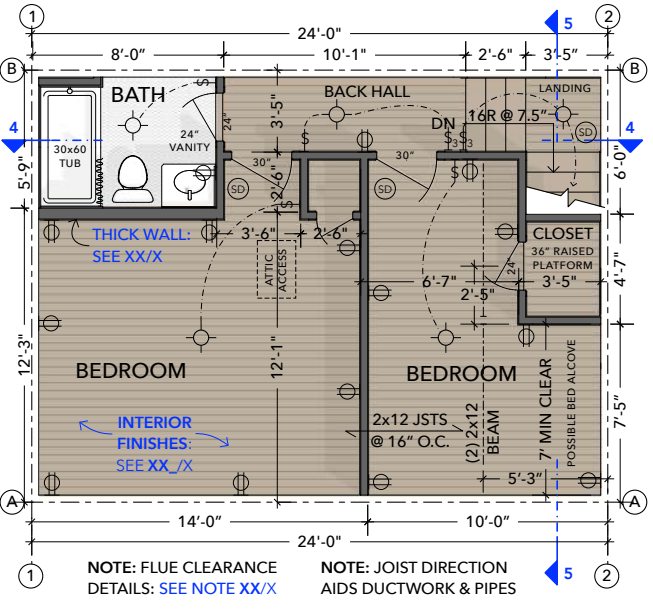


## 2 FLOOR 2 PLAN MODULE 5B

SCALE: 1/8" = 1'-0" OVERALL PLAN: SEE **10**/2

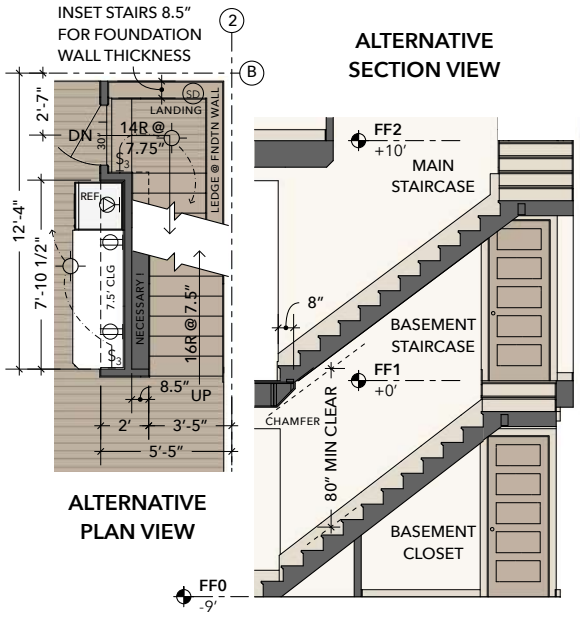


## 3 BASEMENT STAIR ALTERNATIVE

SCALE: 1/8" = 1'-0" FOR FOUNDATION OPTIONS 3, 5, 6

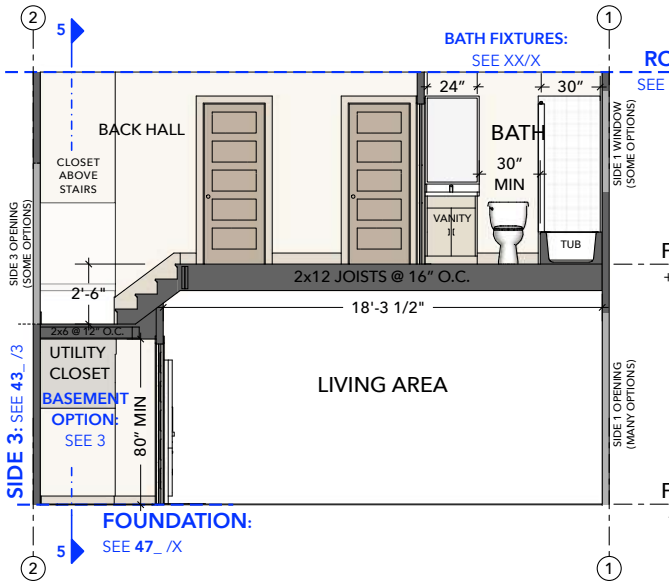


## 4 LONGITUDINAL SECTION MODULE 5B

SCALE: 1/8" = 1'-0" OVERALL SECTION: SEE **30**/4

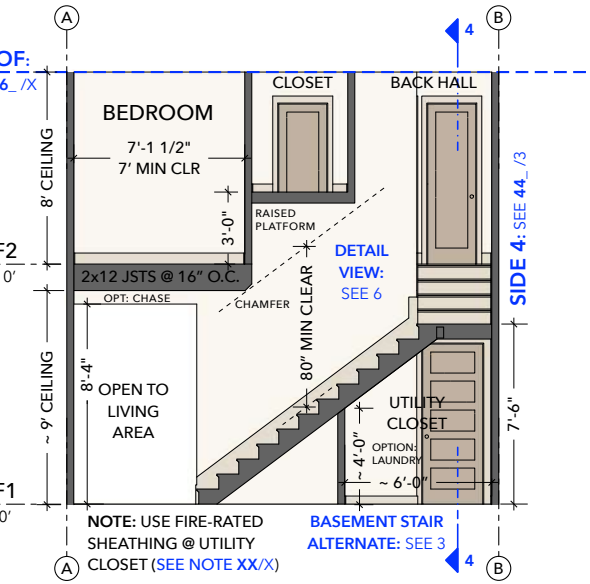


## 5 TRANSVERSE SECTION MODULE 5B

SCALE: 1/8" = 1'-0" OVERALL SECTION: SEE **30**/5

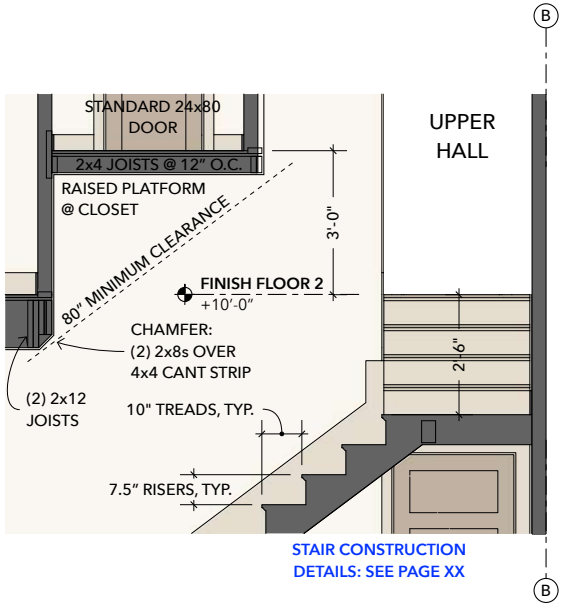


## 6 STAIR DETAIL SECTION

SCALE: 1/8" = 1'-0"

© ATTRIBUTION SHARE-ALIKE BY JAY OSBORNE. THESE DRAWINGS ARE FOR INFORMATIONAL PURPOSES ONLY. THIS DESIGN AND RELATED DOCUMENTS ARE PROVIDED 'AS IS' WITH NO GUARANTEES OR WARRANTIES, EXPRESS OR IMPLIED. FREEFARMHOUSE & JAY OSBORNE DISCLAIM LIABILITY FOR ANY DAMAGES THAT MAY RESULT FROM USING THIS WORK.

FreeFarmhouse

OPEN-SOURCE ARCHITECTURAL DRAWINGS
You may share, copy, and customize these blueprints.
License: www.CreativeCommons.org/licenses/BY-SA/4.0
Some rights reserved. No promises or guarantees given.
More designs available at www.FreeFarmhouse.com

MODULE DESIGN BY JAY OSBORNE

# CORE B: OPEN KITCHEN CORNER

THOUSAND FARMHOUSE PROJECT

**1** **2025-01-18** FIRST DRAFT, FORMAT TEST

+ SEE PAGE XX FOR HISTORY & CREDITS.

**CORE MODULE B**
KITCHEN CORNER

**44b**